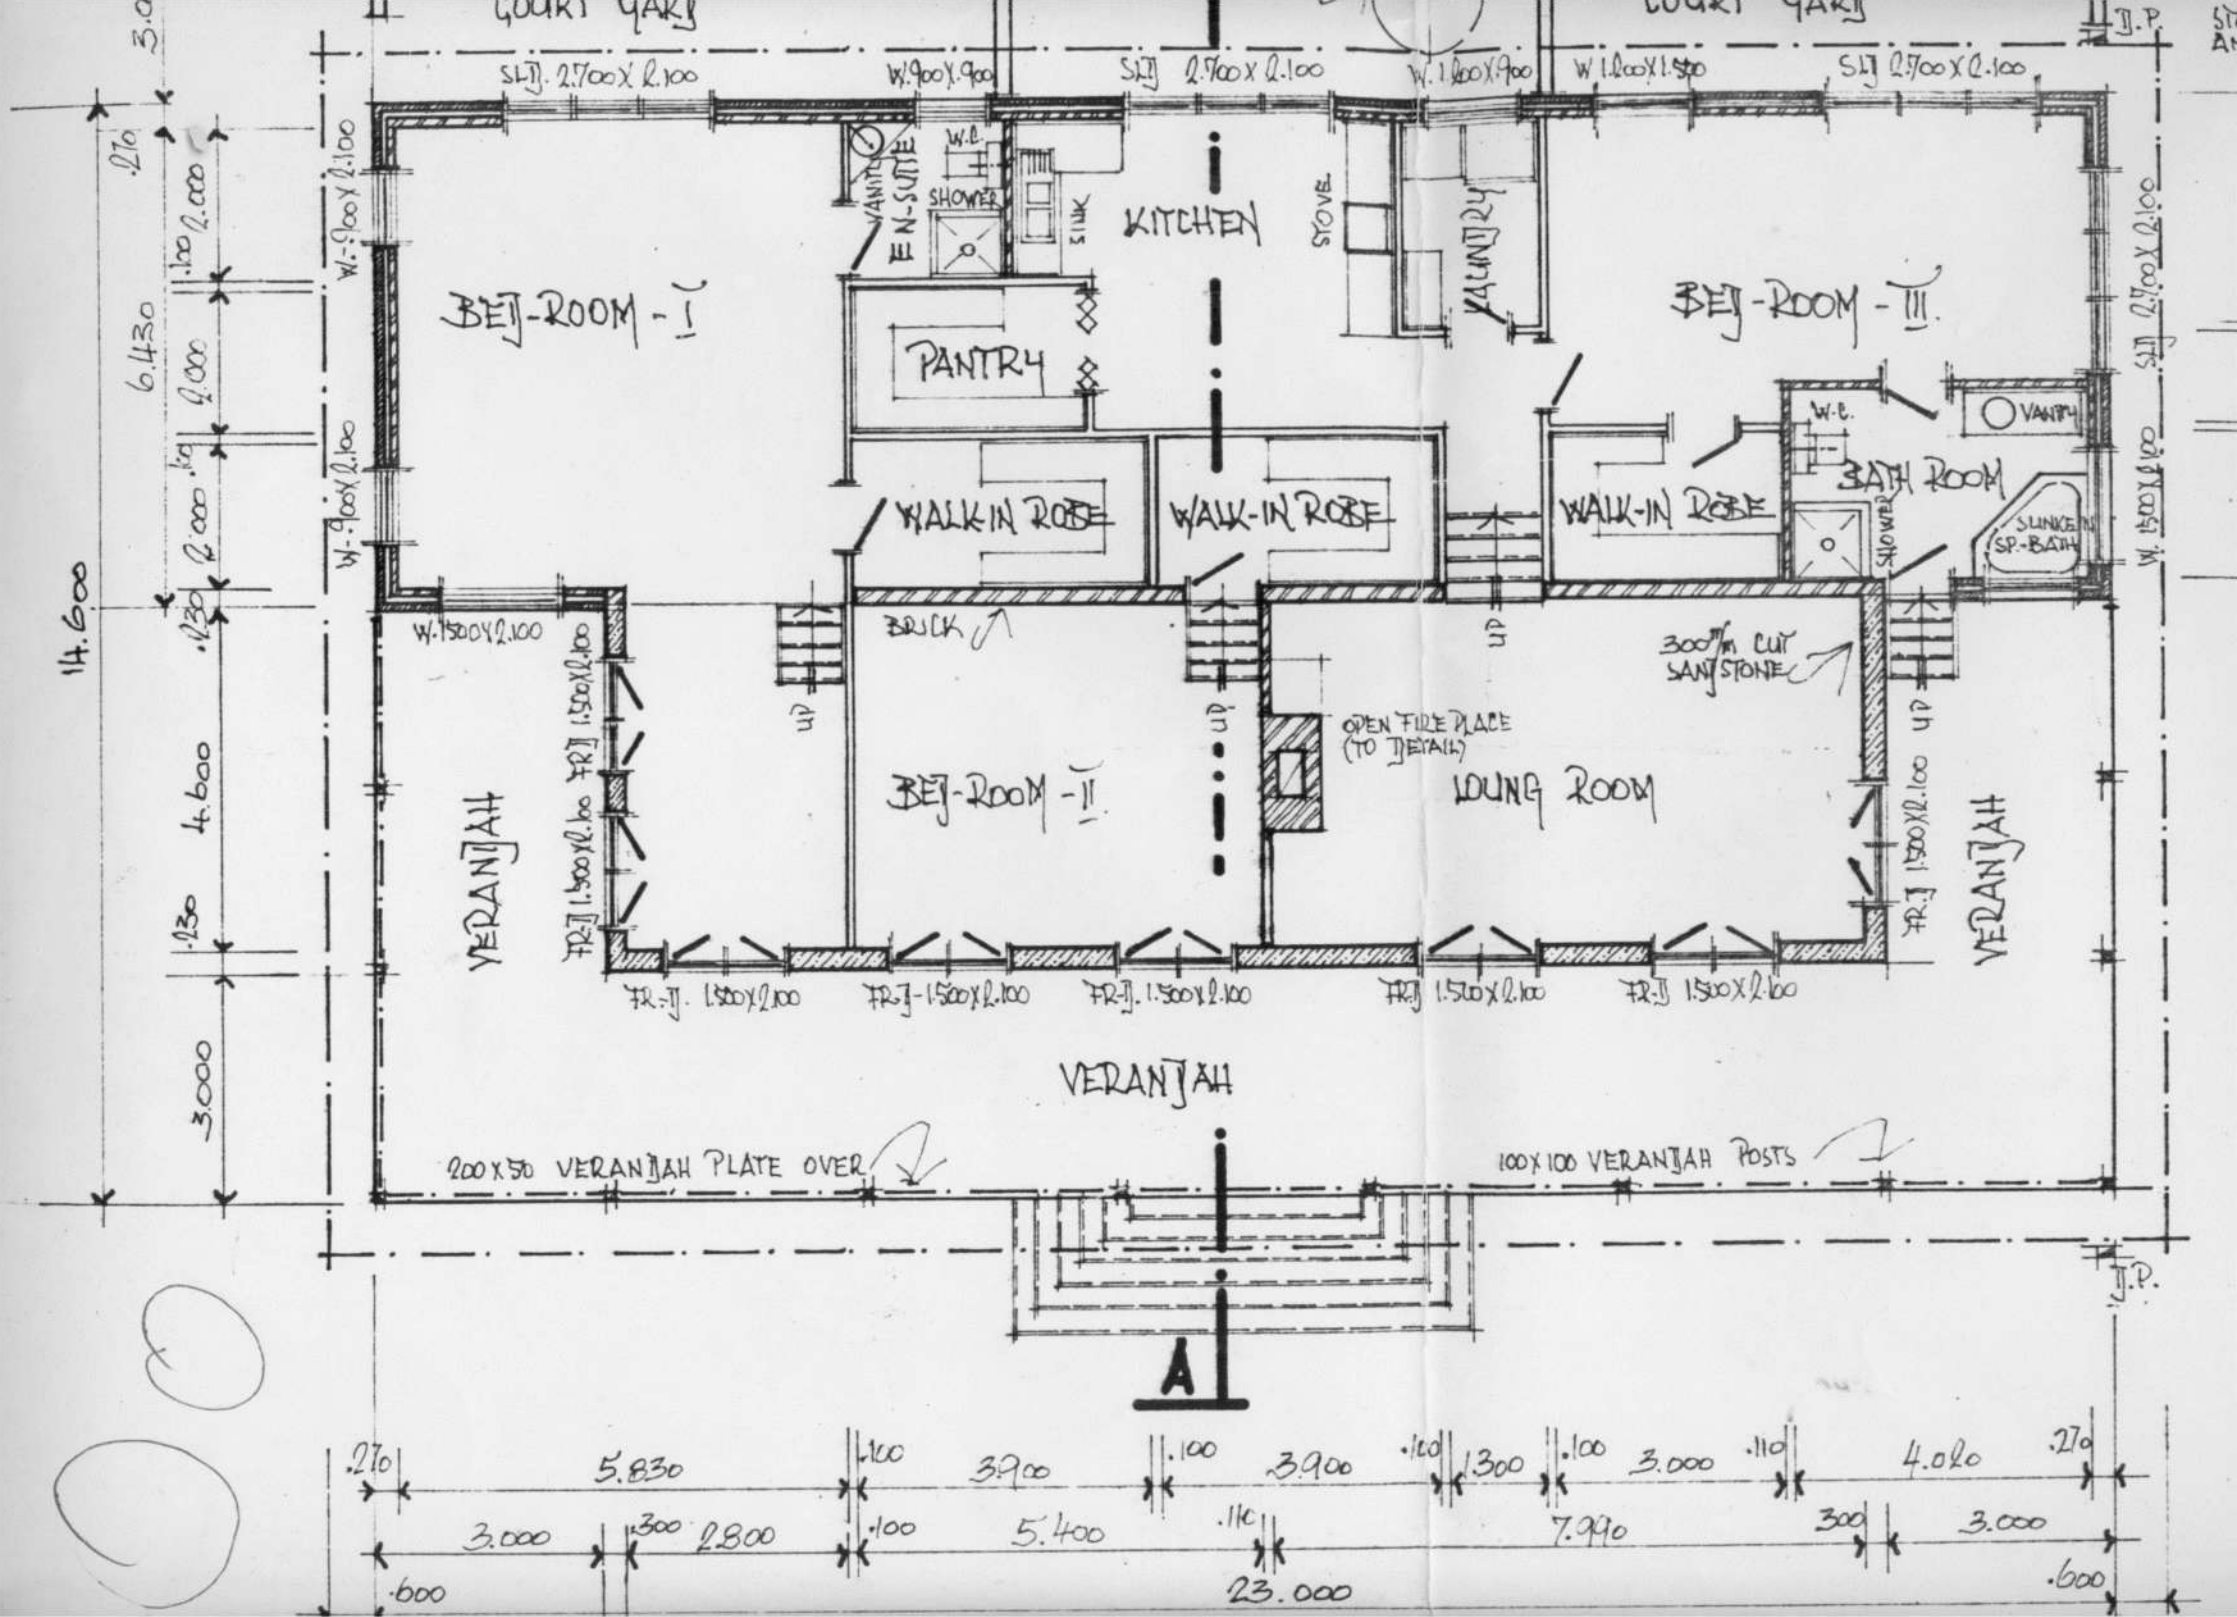
COURT YARD
SLID. 2.700 X 2.100
W.900X.900
SLID 2.700 X 2.100
W.1.200X.900
W.1.200X1.500
SLID 2.700 X 2.100
W.C.
VANITY
EN-SUITE
SHOWER
SINK
KITCHEN
STOVE
LAUNDRY
BED-ROOM - I
PANTRY
BED-ROOM - III
W.C.
VANITY
BATH ROOM
SHOWER
SUNKEN SP-BATH
WALK-IN ROBE
WALK-IN ROBE
WALK-IN ROBE
W.1500X2.100
BRICK
UP
300mm CUT SANDSTONE
OPEN FIRE PLACE (TO DETAIL)
BED-ROOM - II
LOUNG ROOM
VERANJAH
FR.D. 1.500X2.100
FR.D. 1.500X2.100
FR.D. 1.500X2.100
FR.D. 1.500X2.100
FR.D. 1.500X2.100
FR.D. 1.500X2.100
VERANJAH
VERANJAH
200X50 VERANJAH PLATE OVER
100X100 VERANJAH POSTS
A
14.600
6.430
2.000
4.000
2.000
4.600
3.000
.270
.130
.100
.300
2.800
5.400
7.990
3.000
4.040
23.000
.600